



KV. 1:50

KV. 1:100

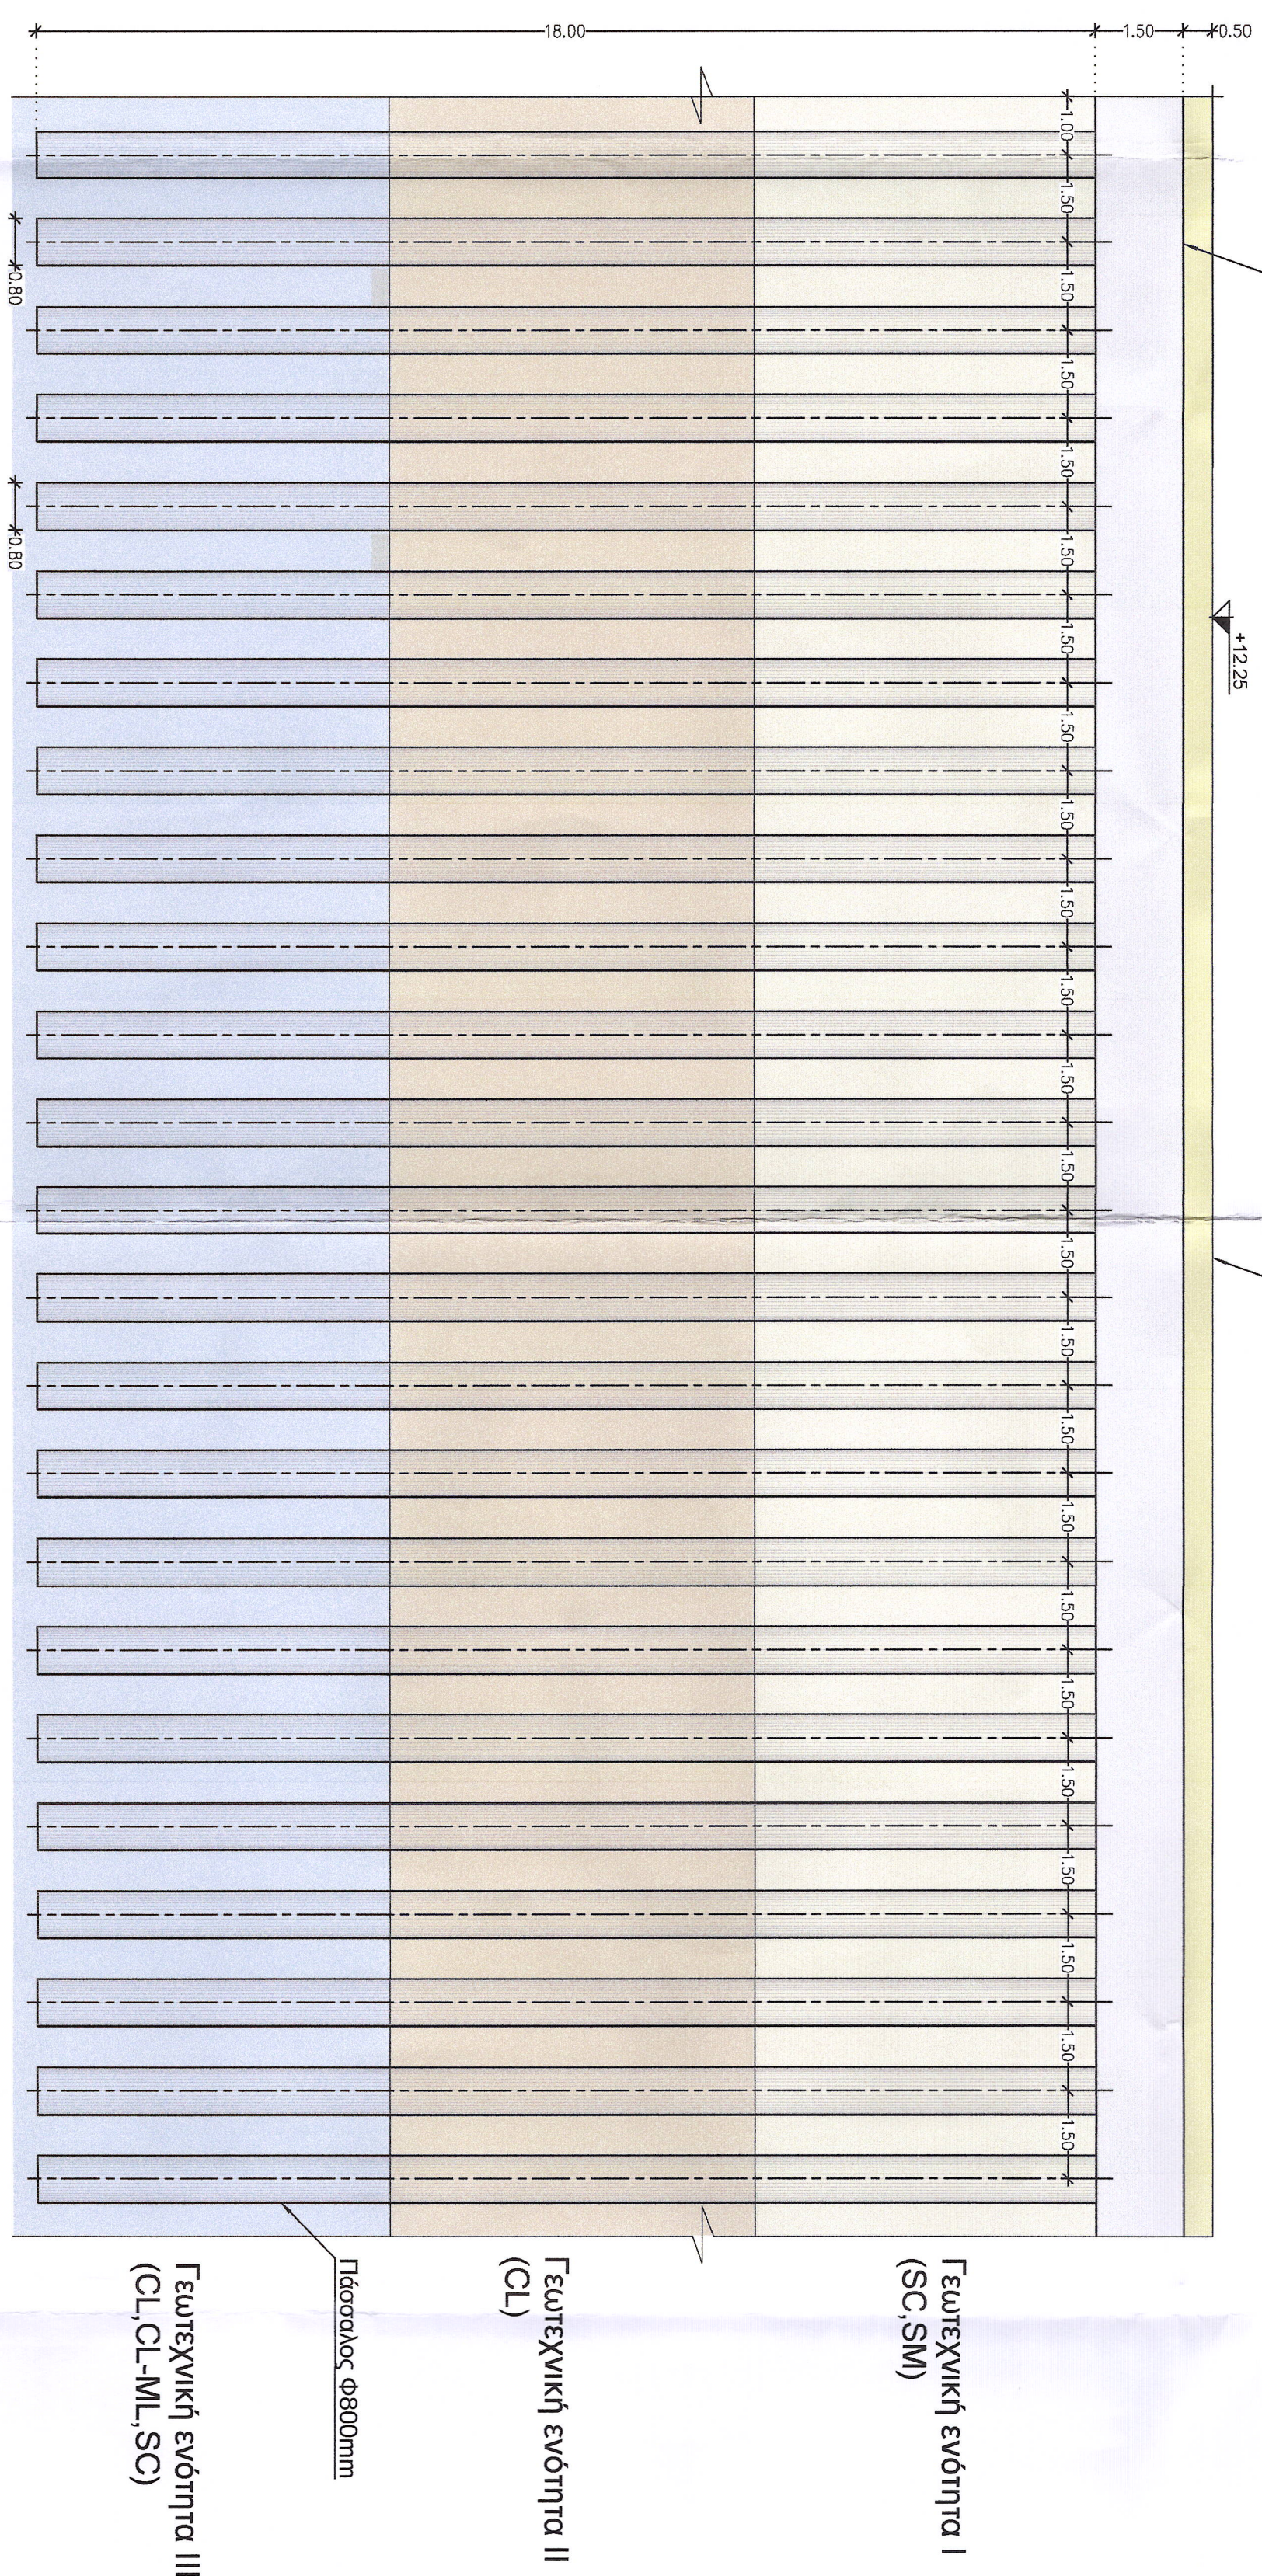

KV. 1:100

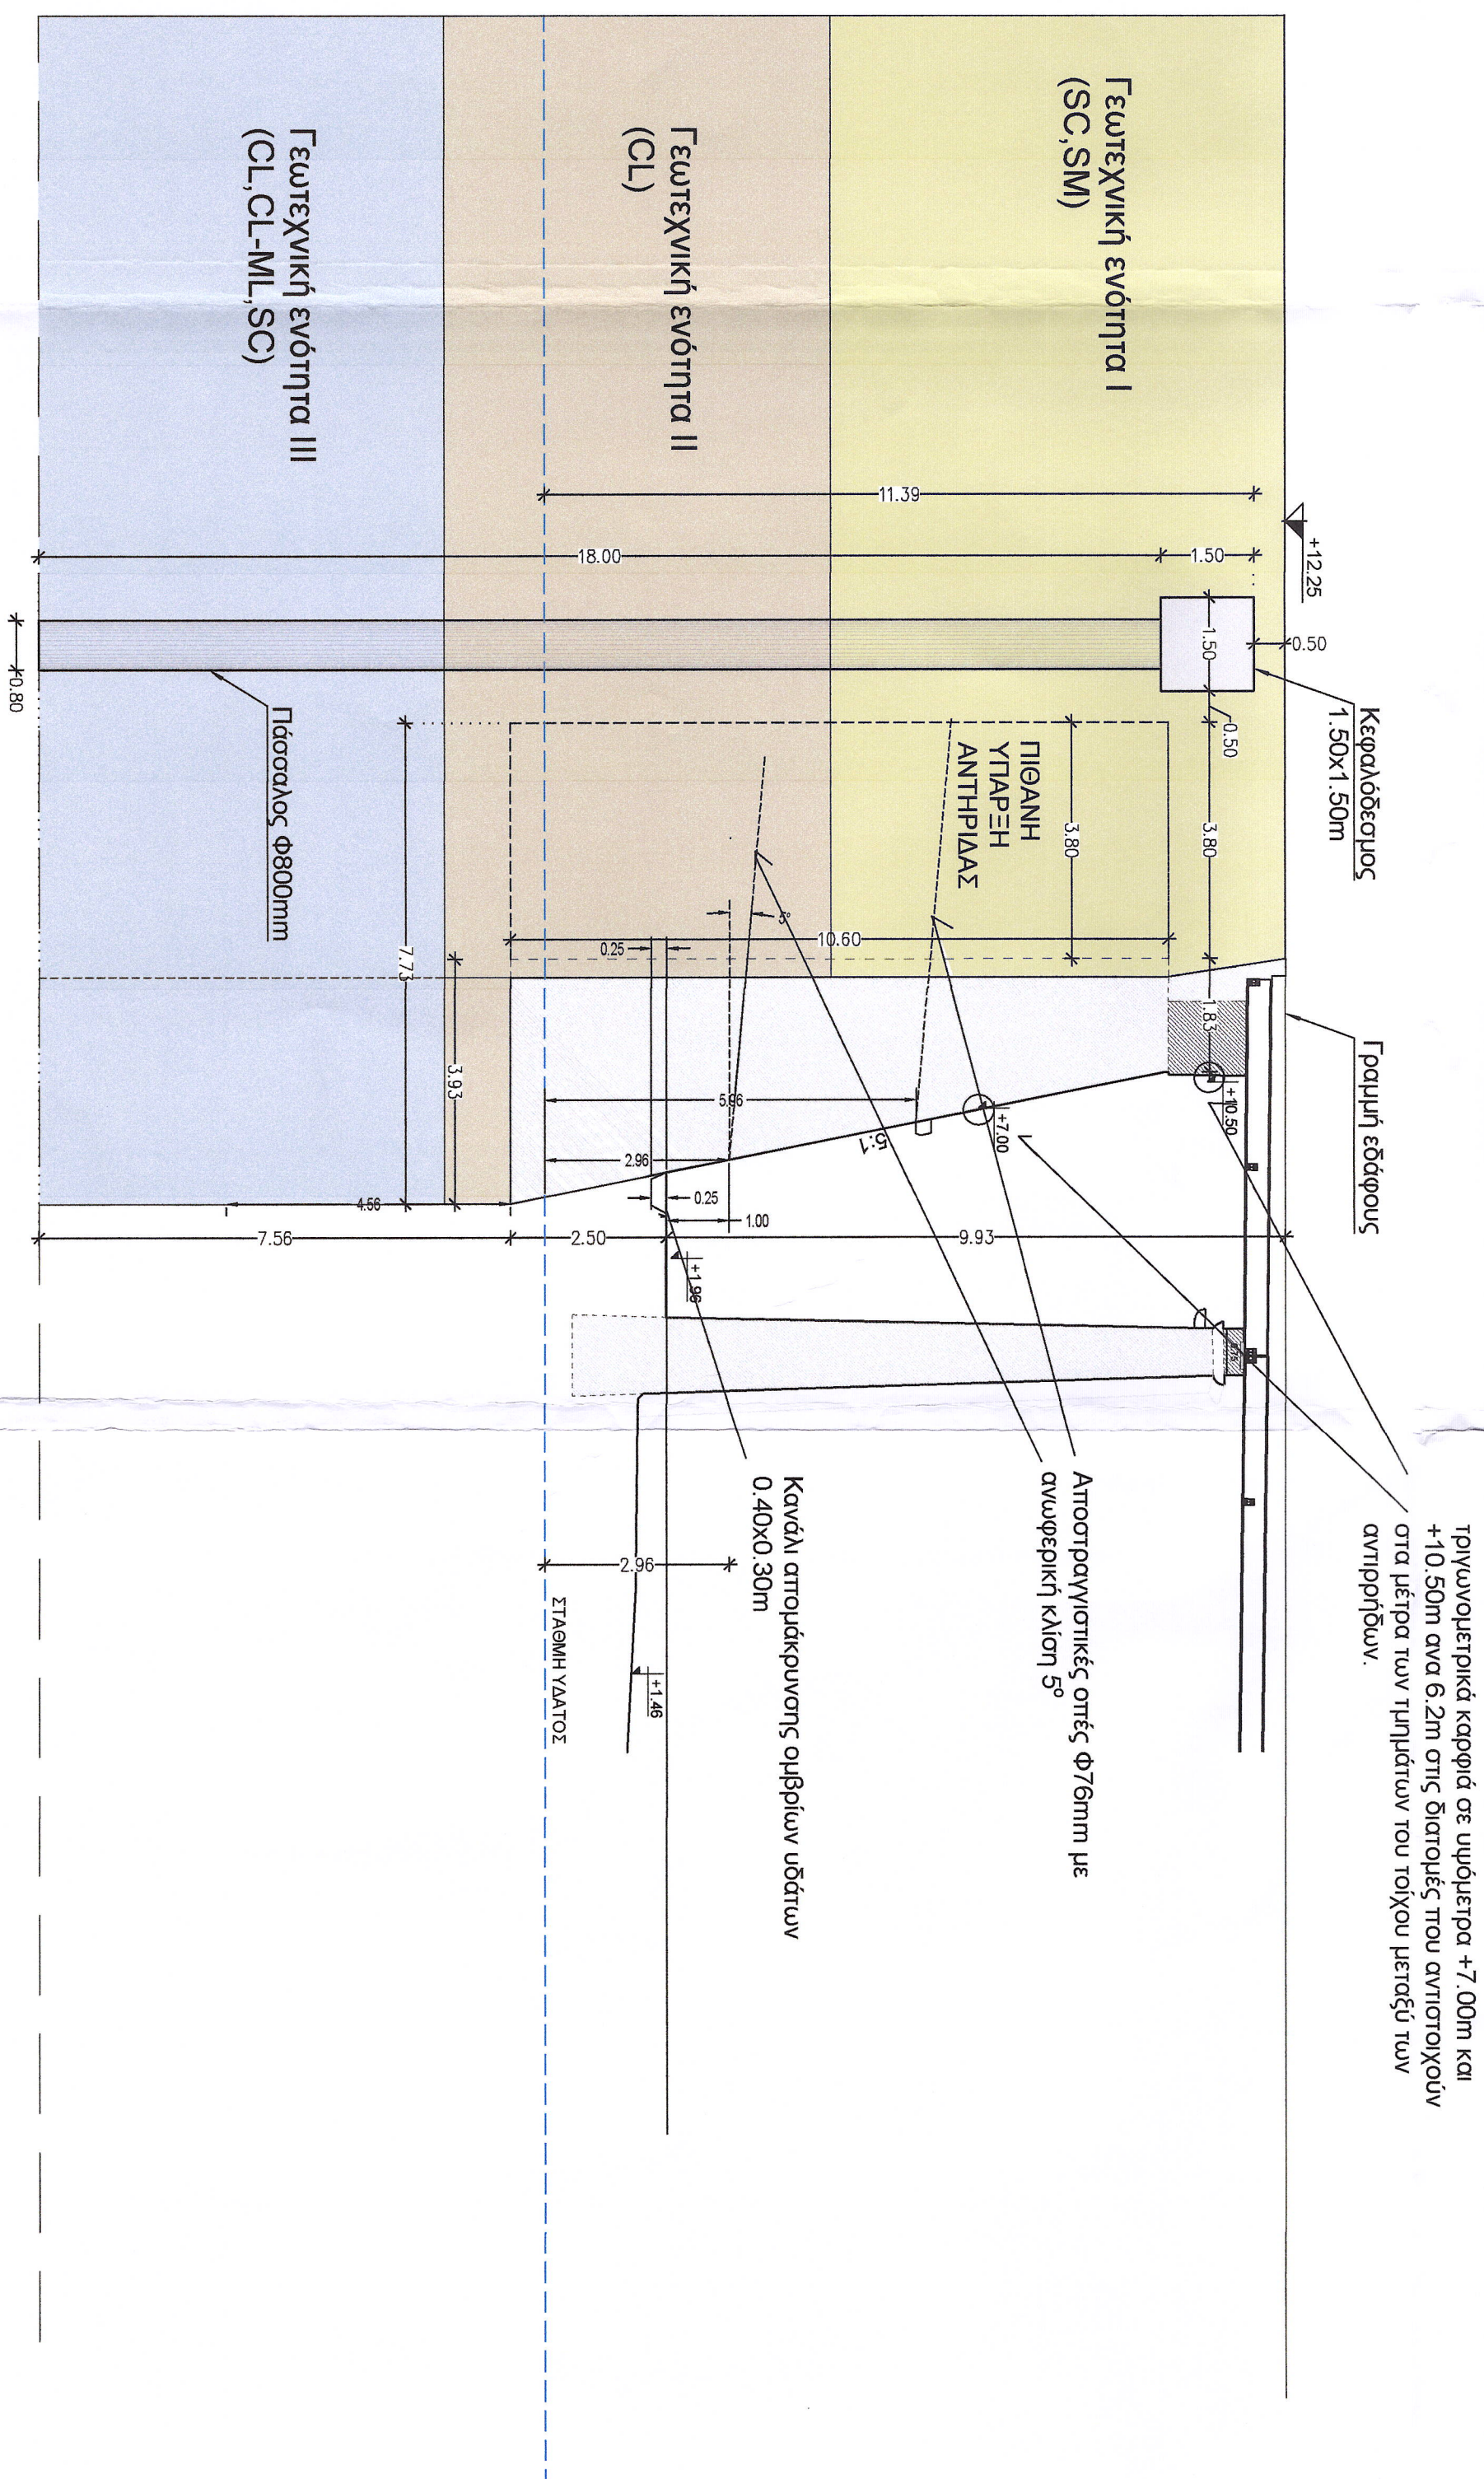

THEMISTOKLIS VLACHOULIS
04/06/2026 16:24