




TOMH 9-9, БАӨРО 3

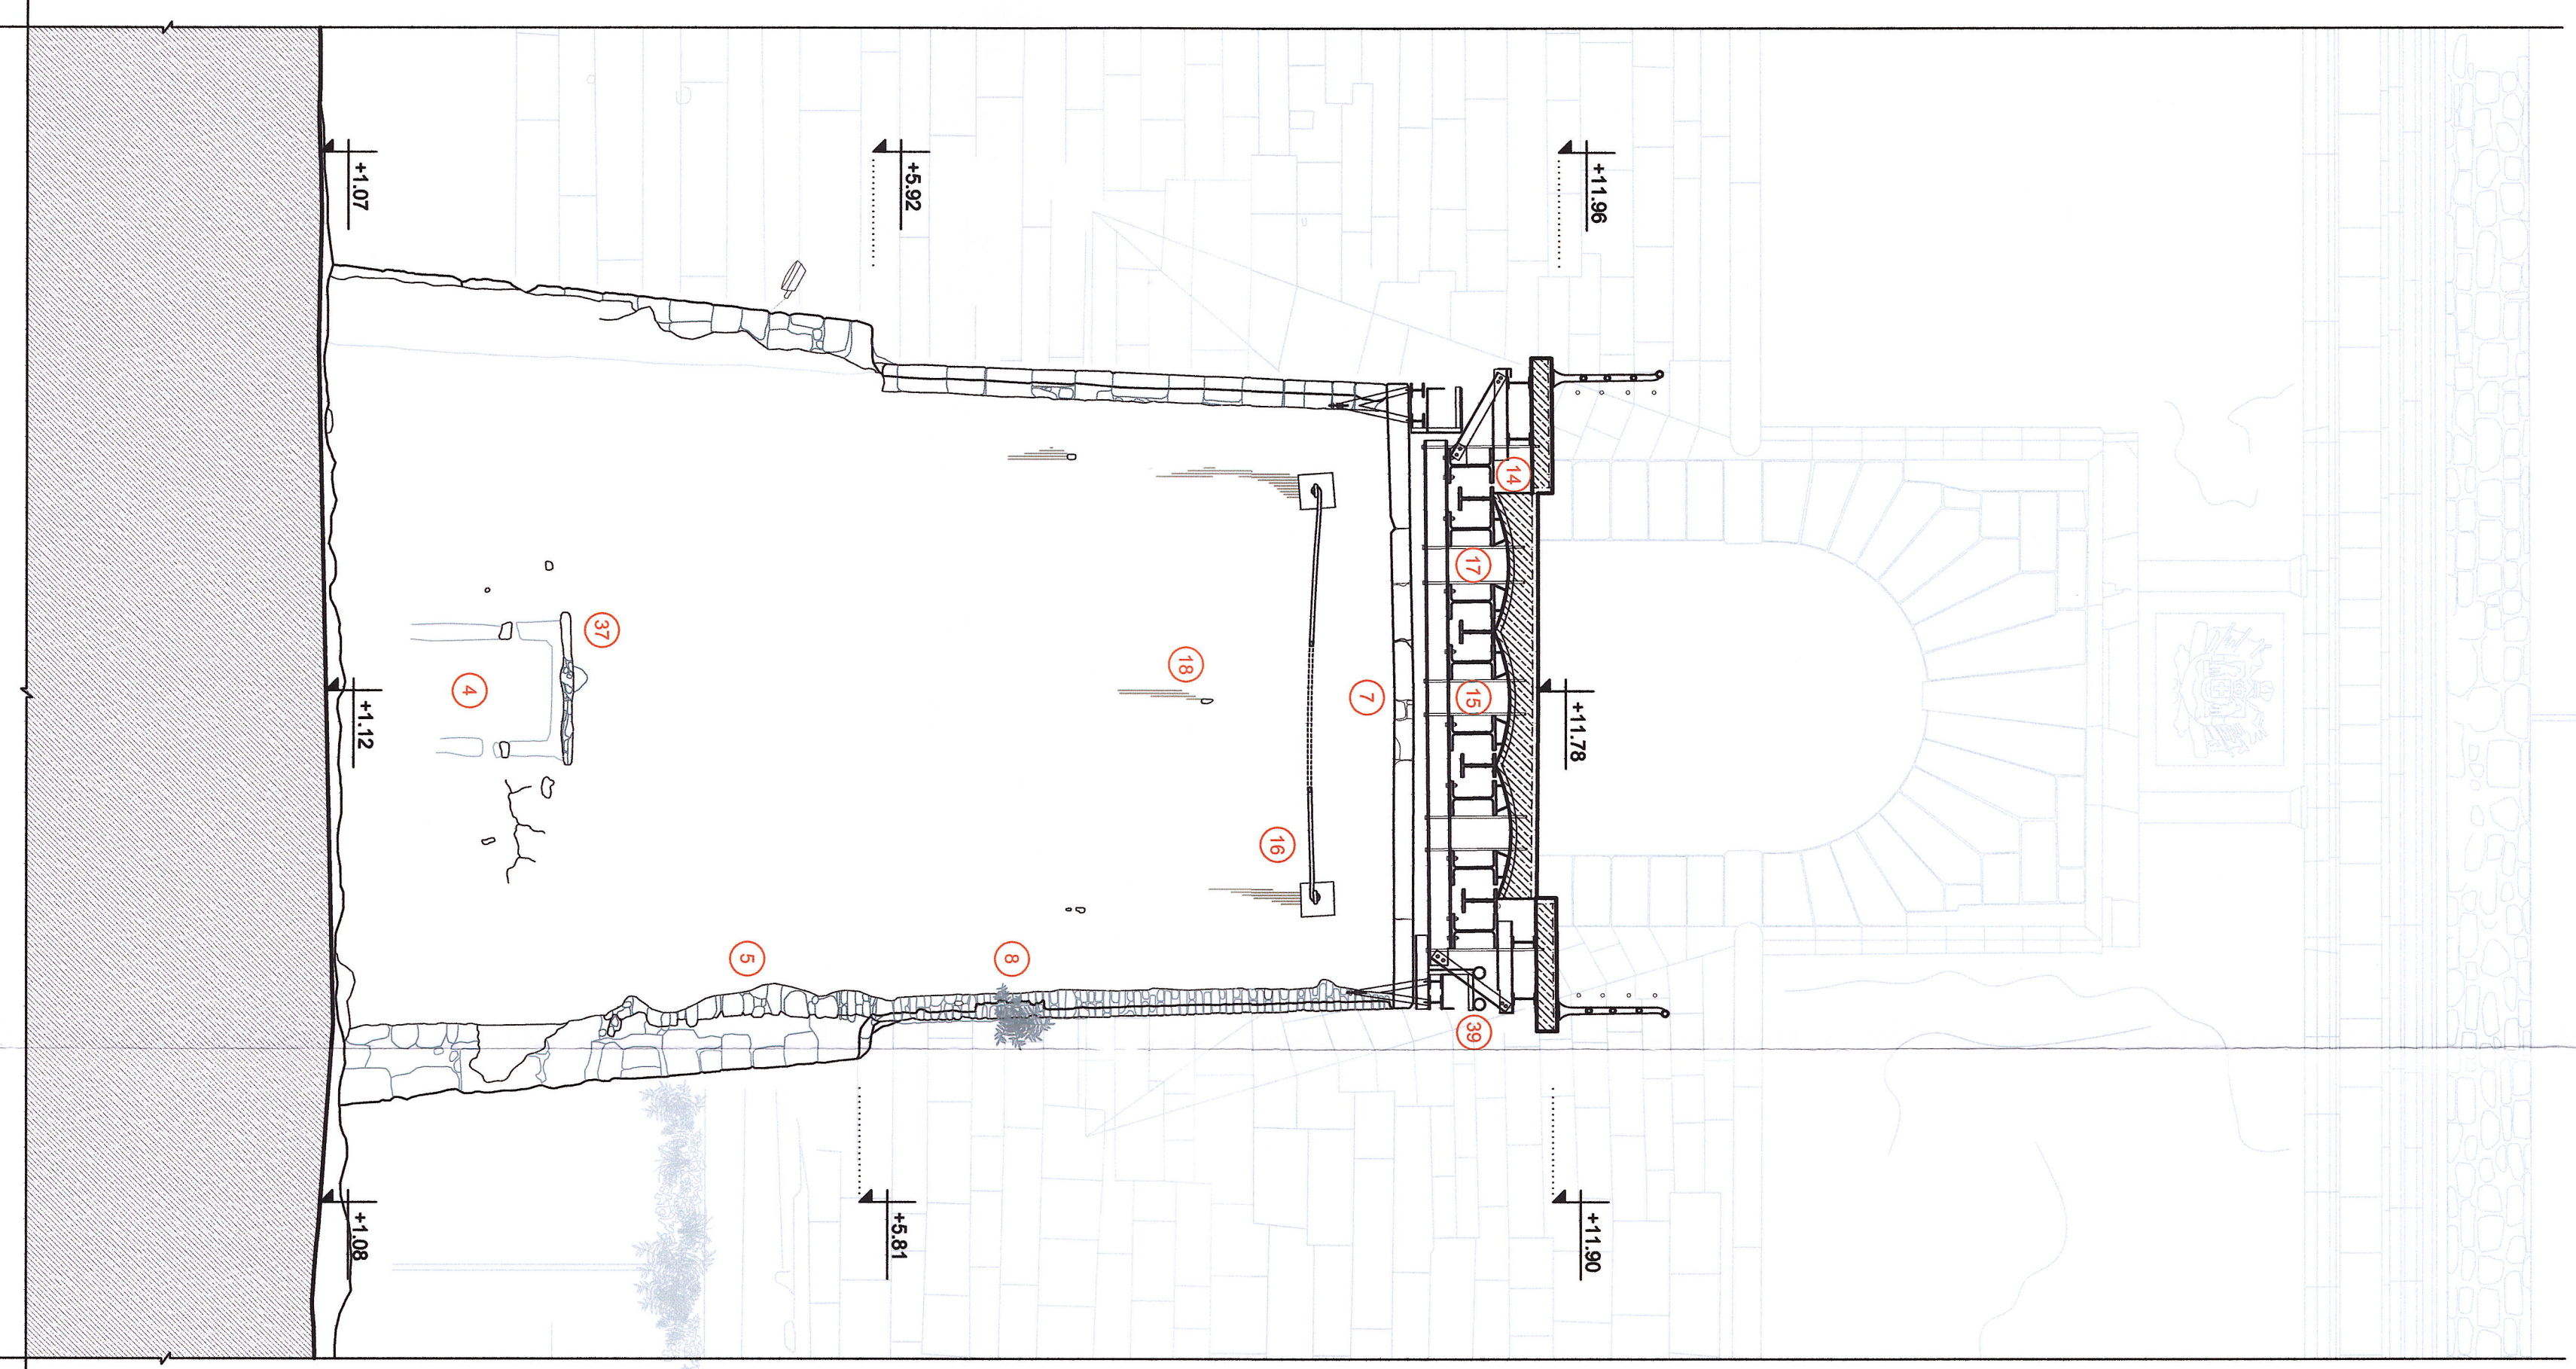




ТОМН 10-10, БАӨРО 3

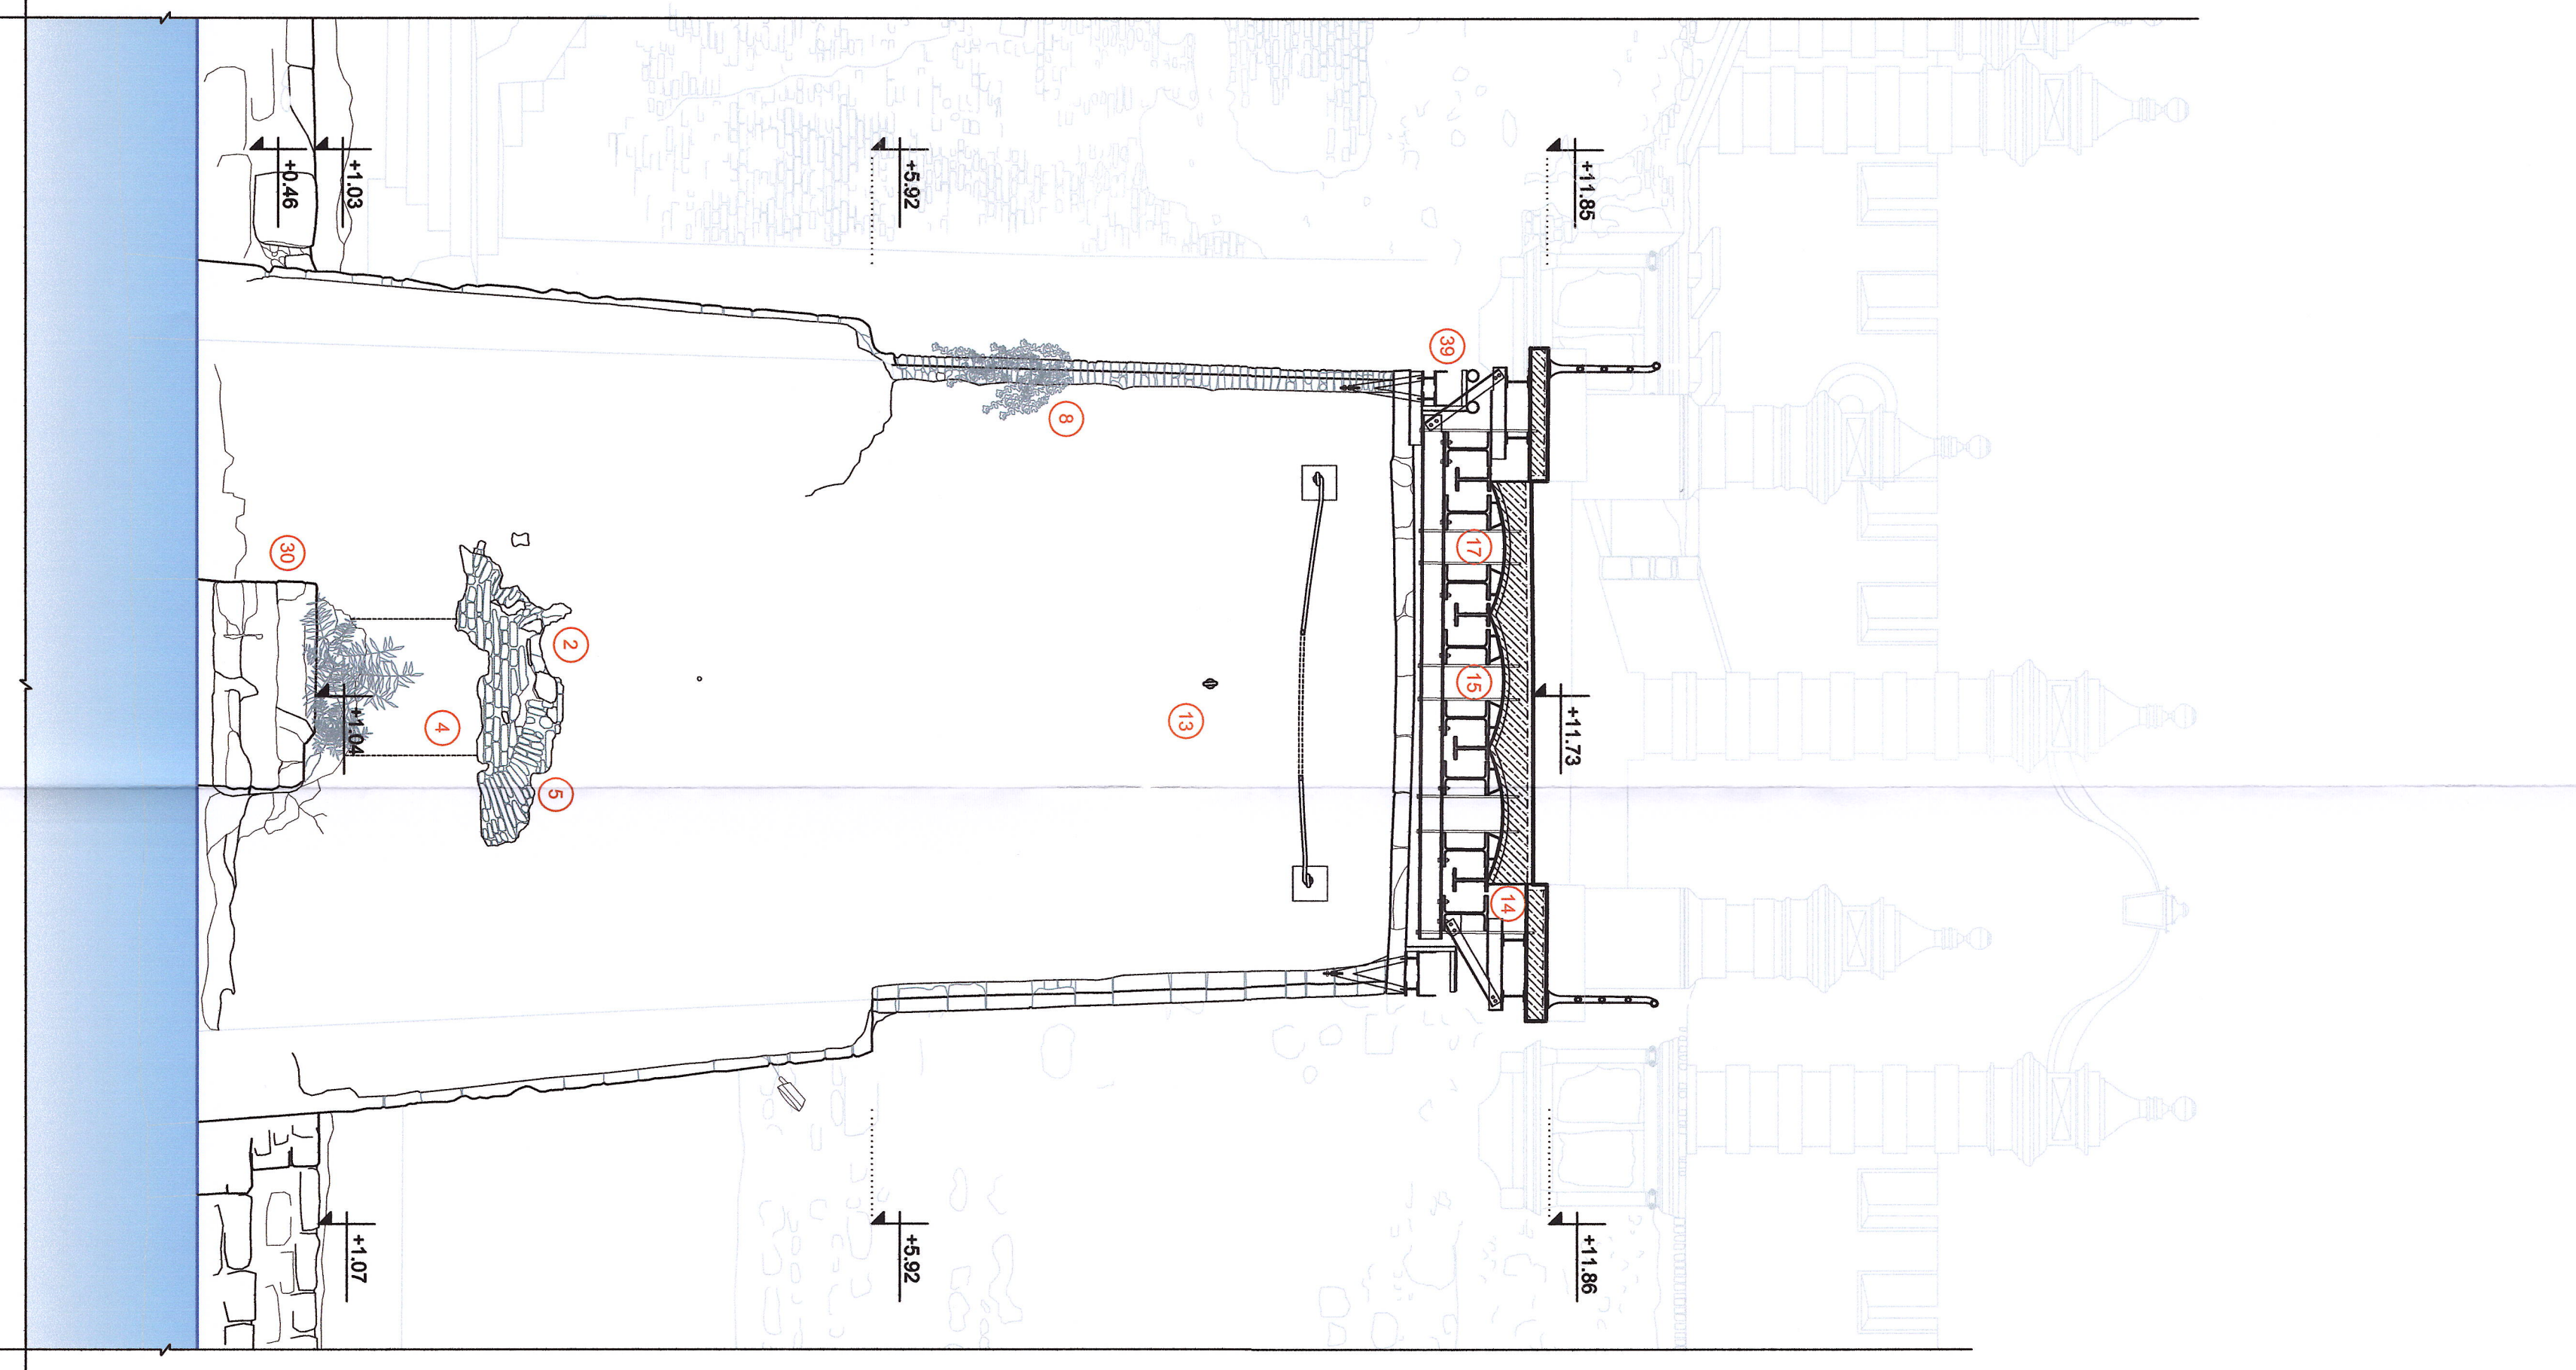

ТОМН 11-11, БАӨРО 4

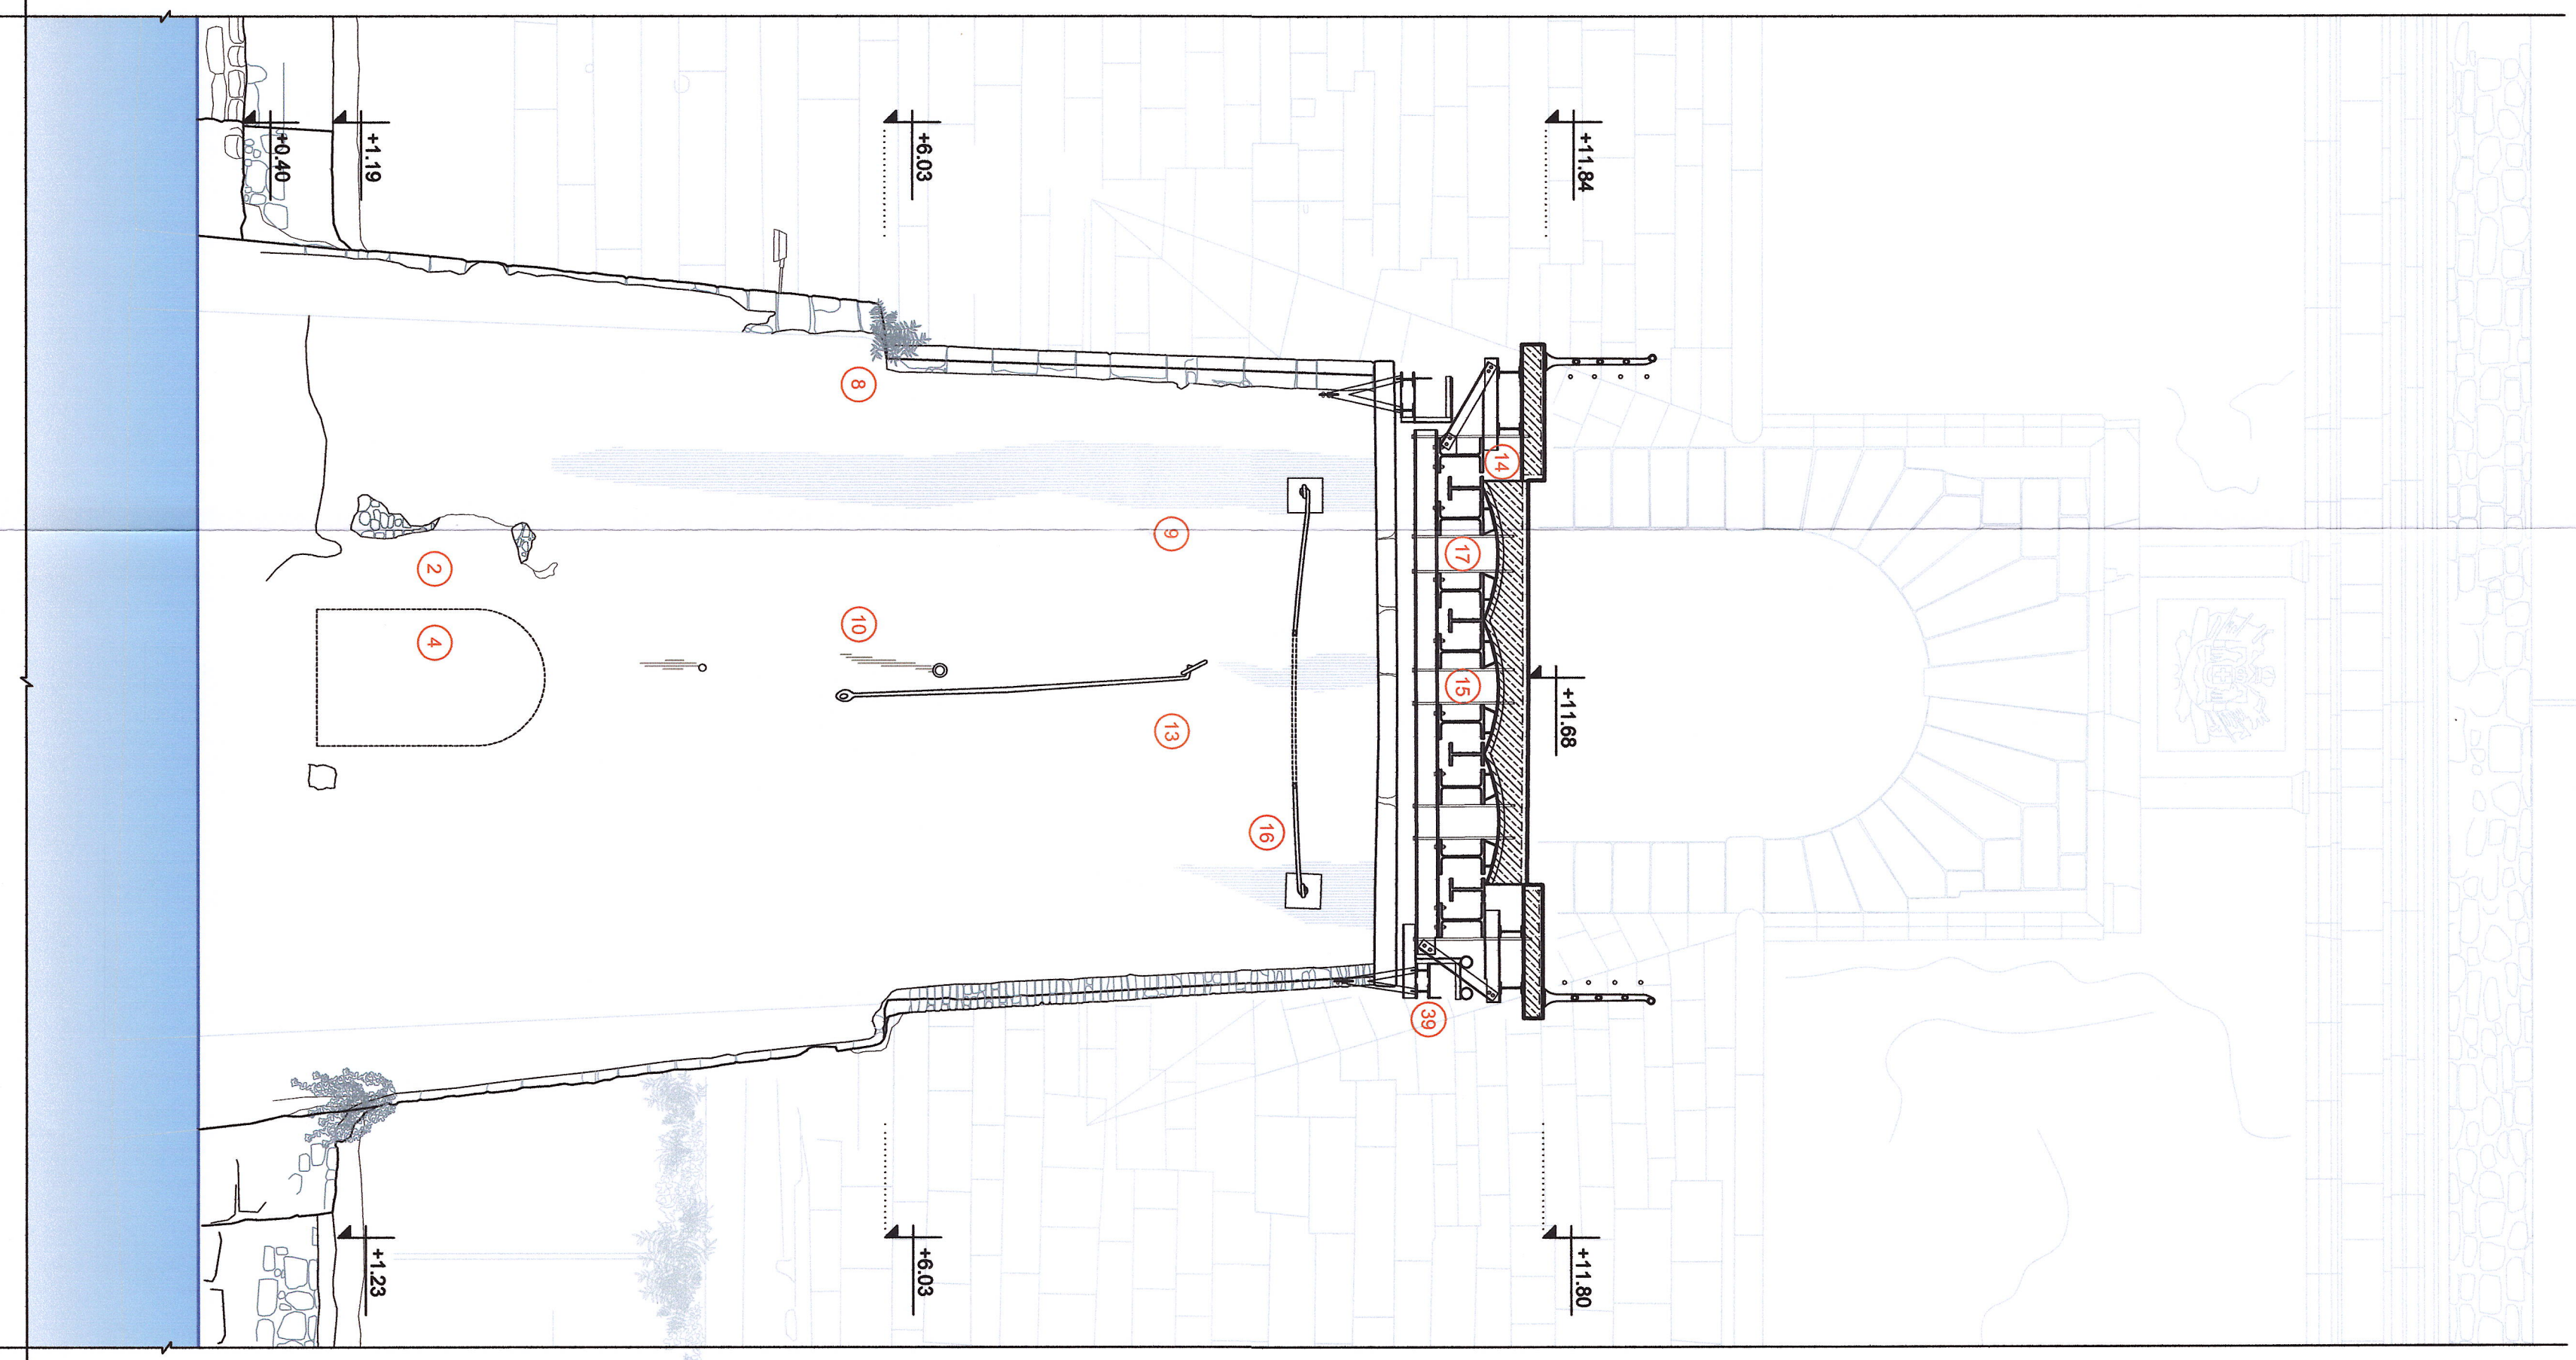

ТОМН 12-12, БАӨРО 4

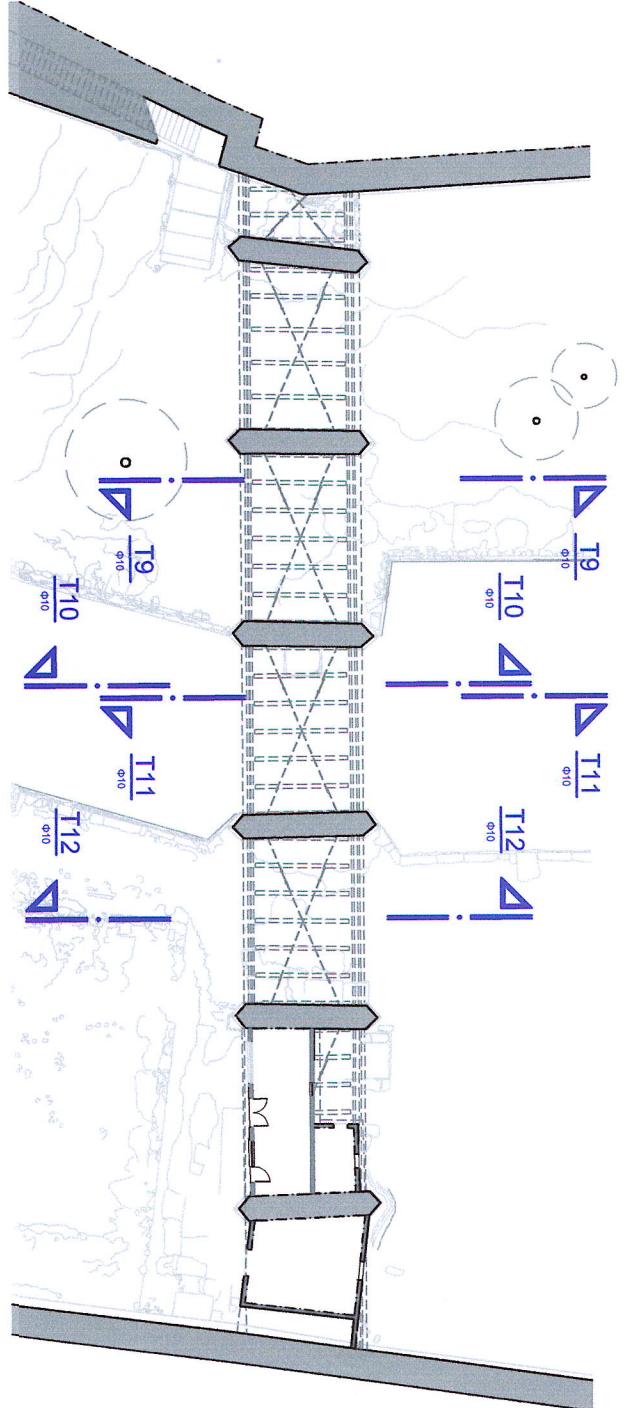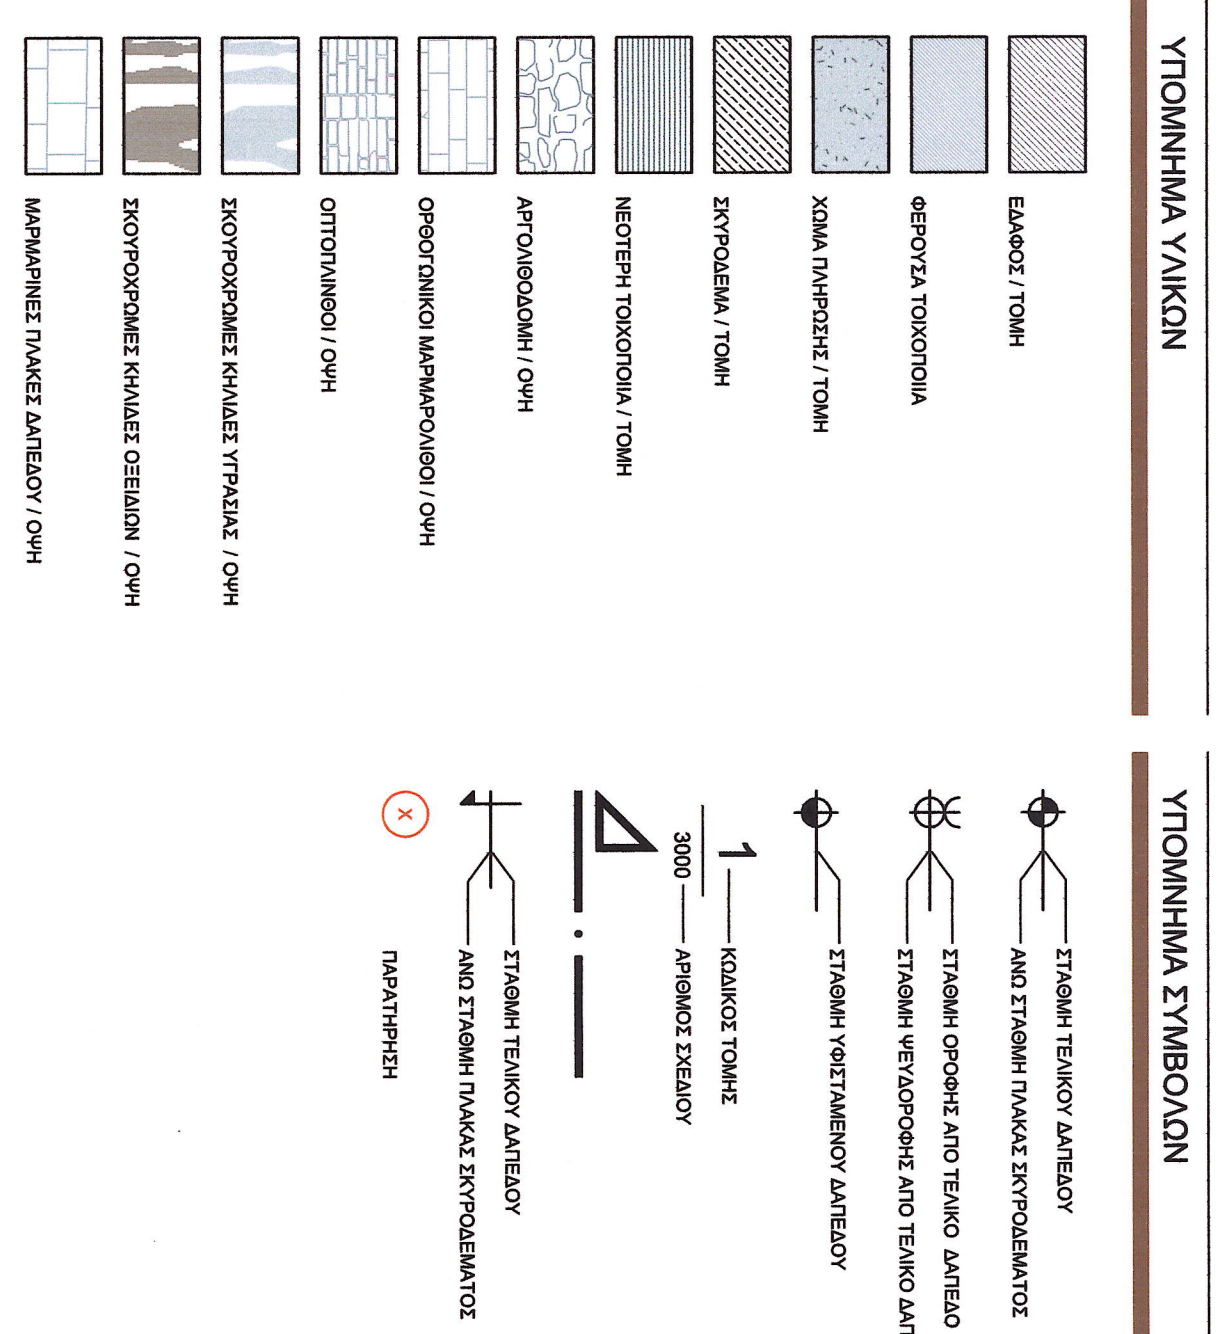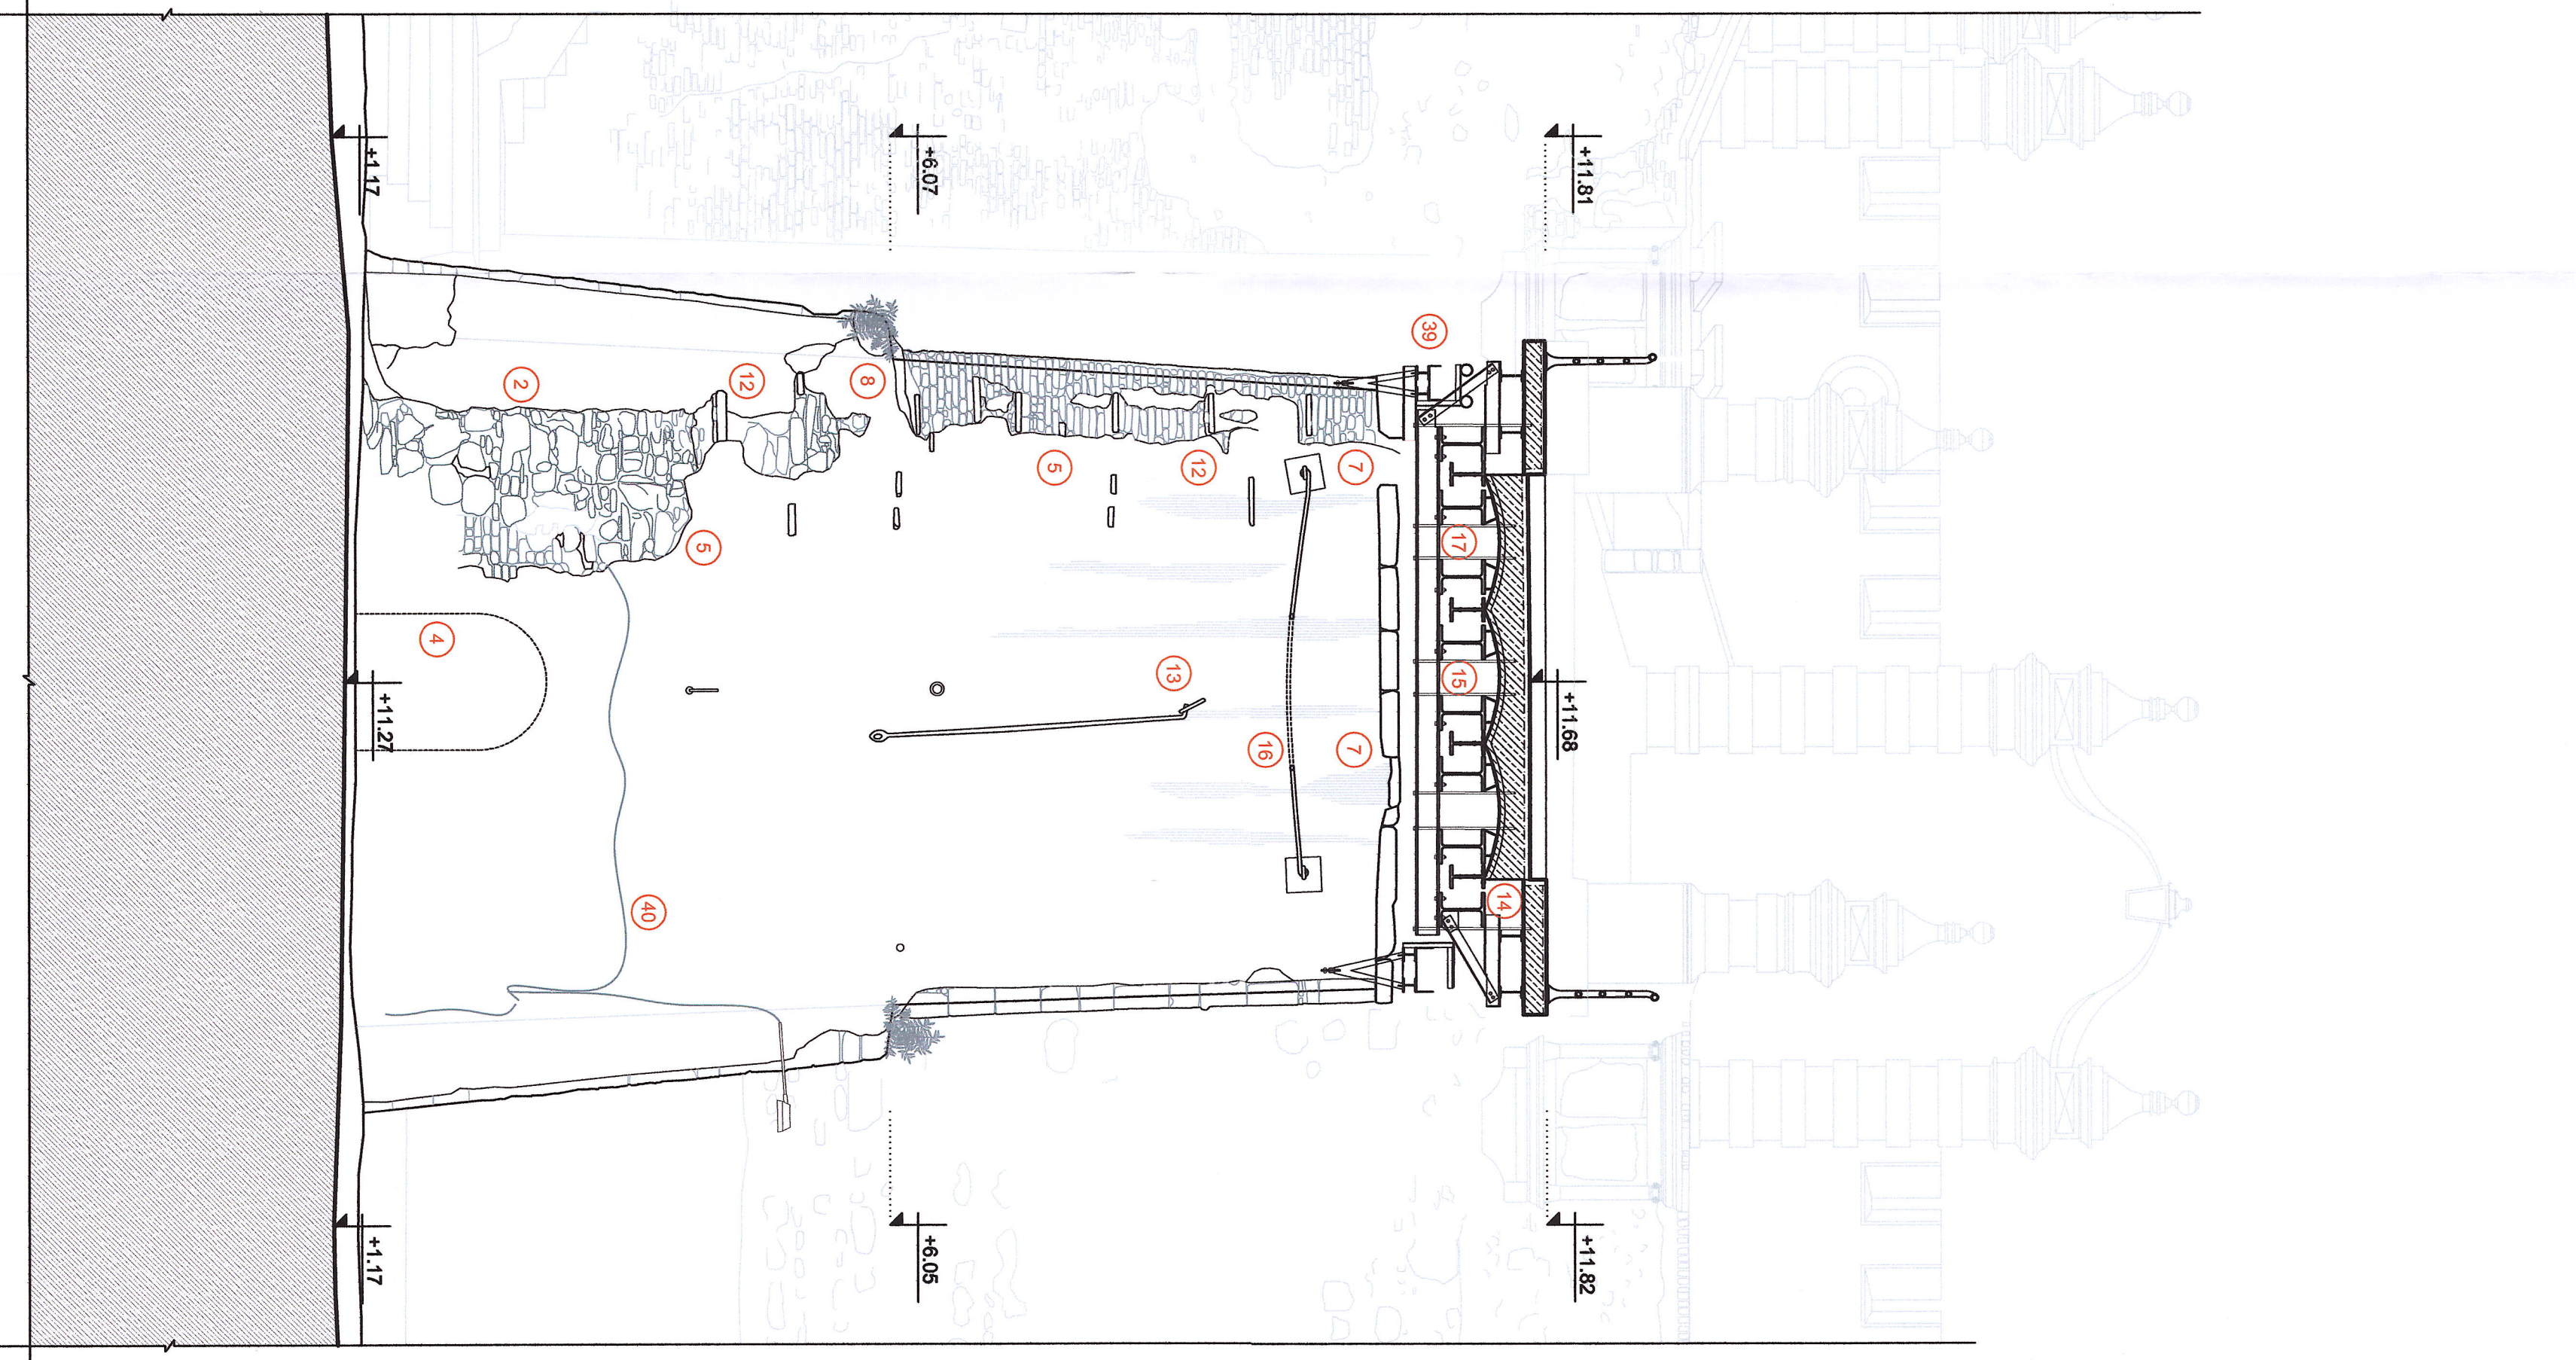[illegible]